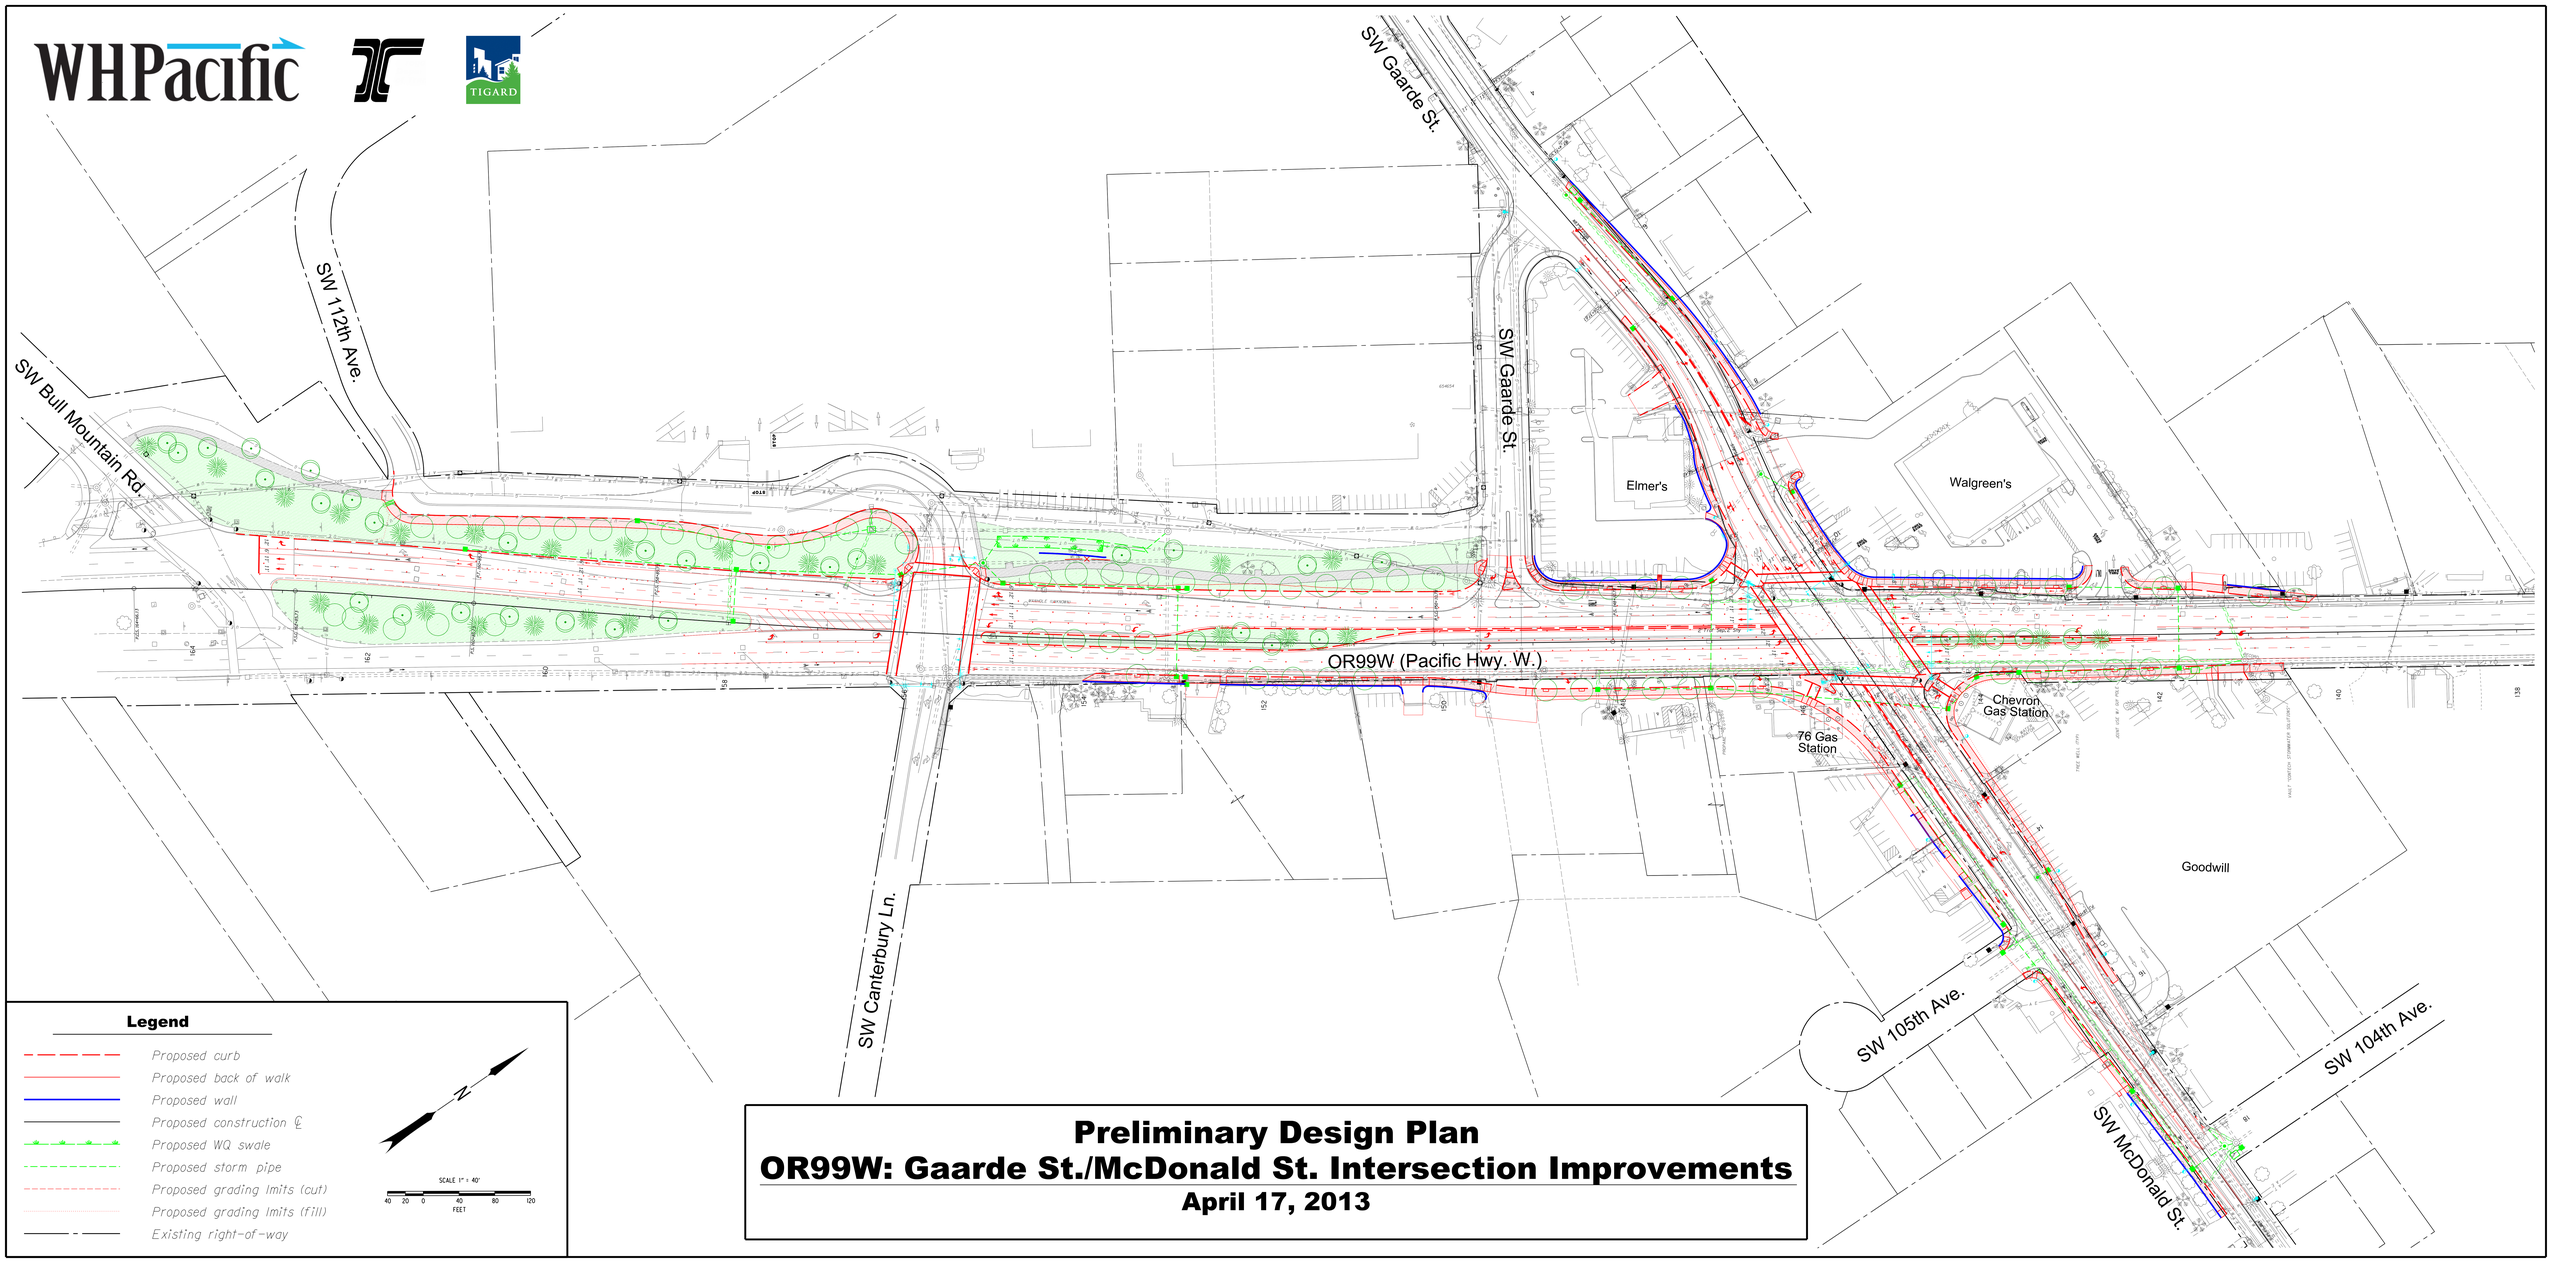

Preliminary Design Plan
OR99W: Gaarde St./McDonald St. Intersection Improvements
April 17, 2013