PROJECT AERIAL OVERLAY

Section A

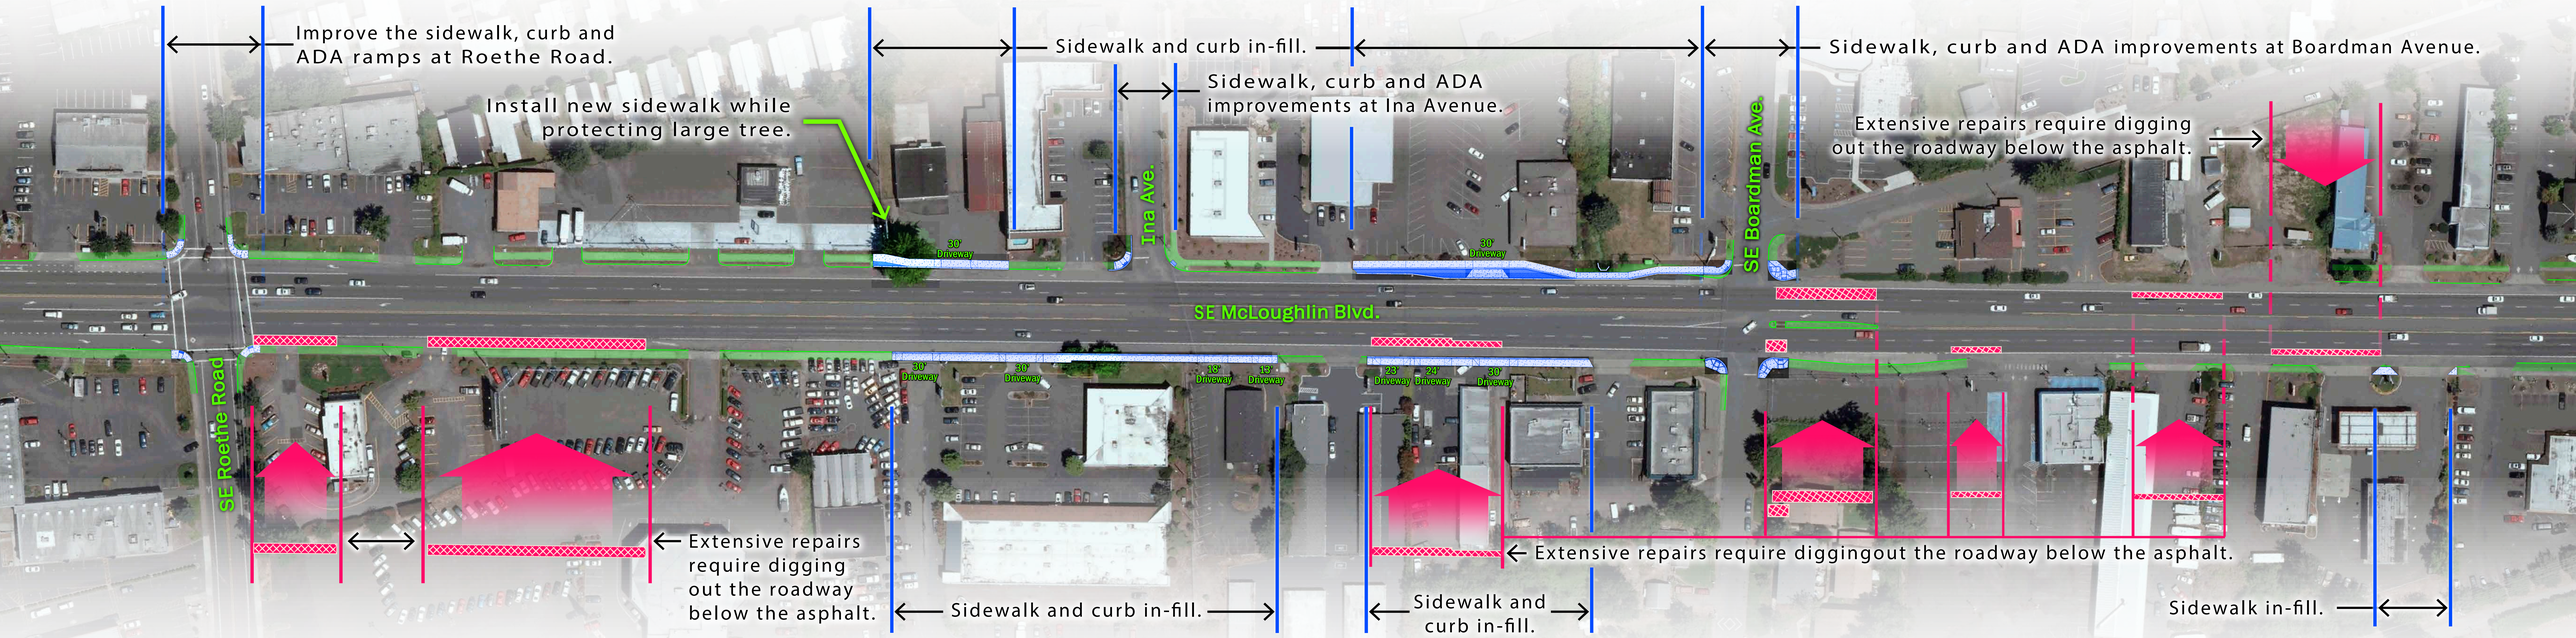

Extensive roadway work

Driveway, sidewalk, curb and /or ADA ramp improvements

Existing elements

NORTH

50 25 0 50 50 50 FEET

OR 99E: Naef Road to Clackamas River Bridge PROJECT

This display for information purposes only. Information provided here is subject to change without notice. Contact source to verify.
Region 1 Community Affairs Department
123 NW Flanders Portland, OR, 97209
Prepared by Darla Cole-Bowen, G.D., Engineering Illustrator, O.D.O.T.

OREGON DEPARTMENT OF TRANSPORTATION