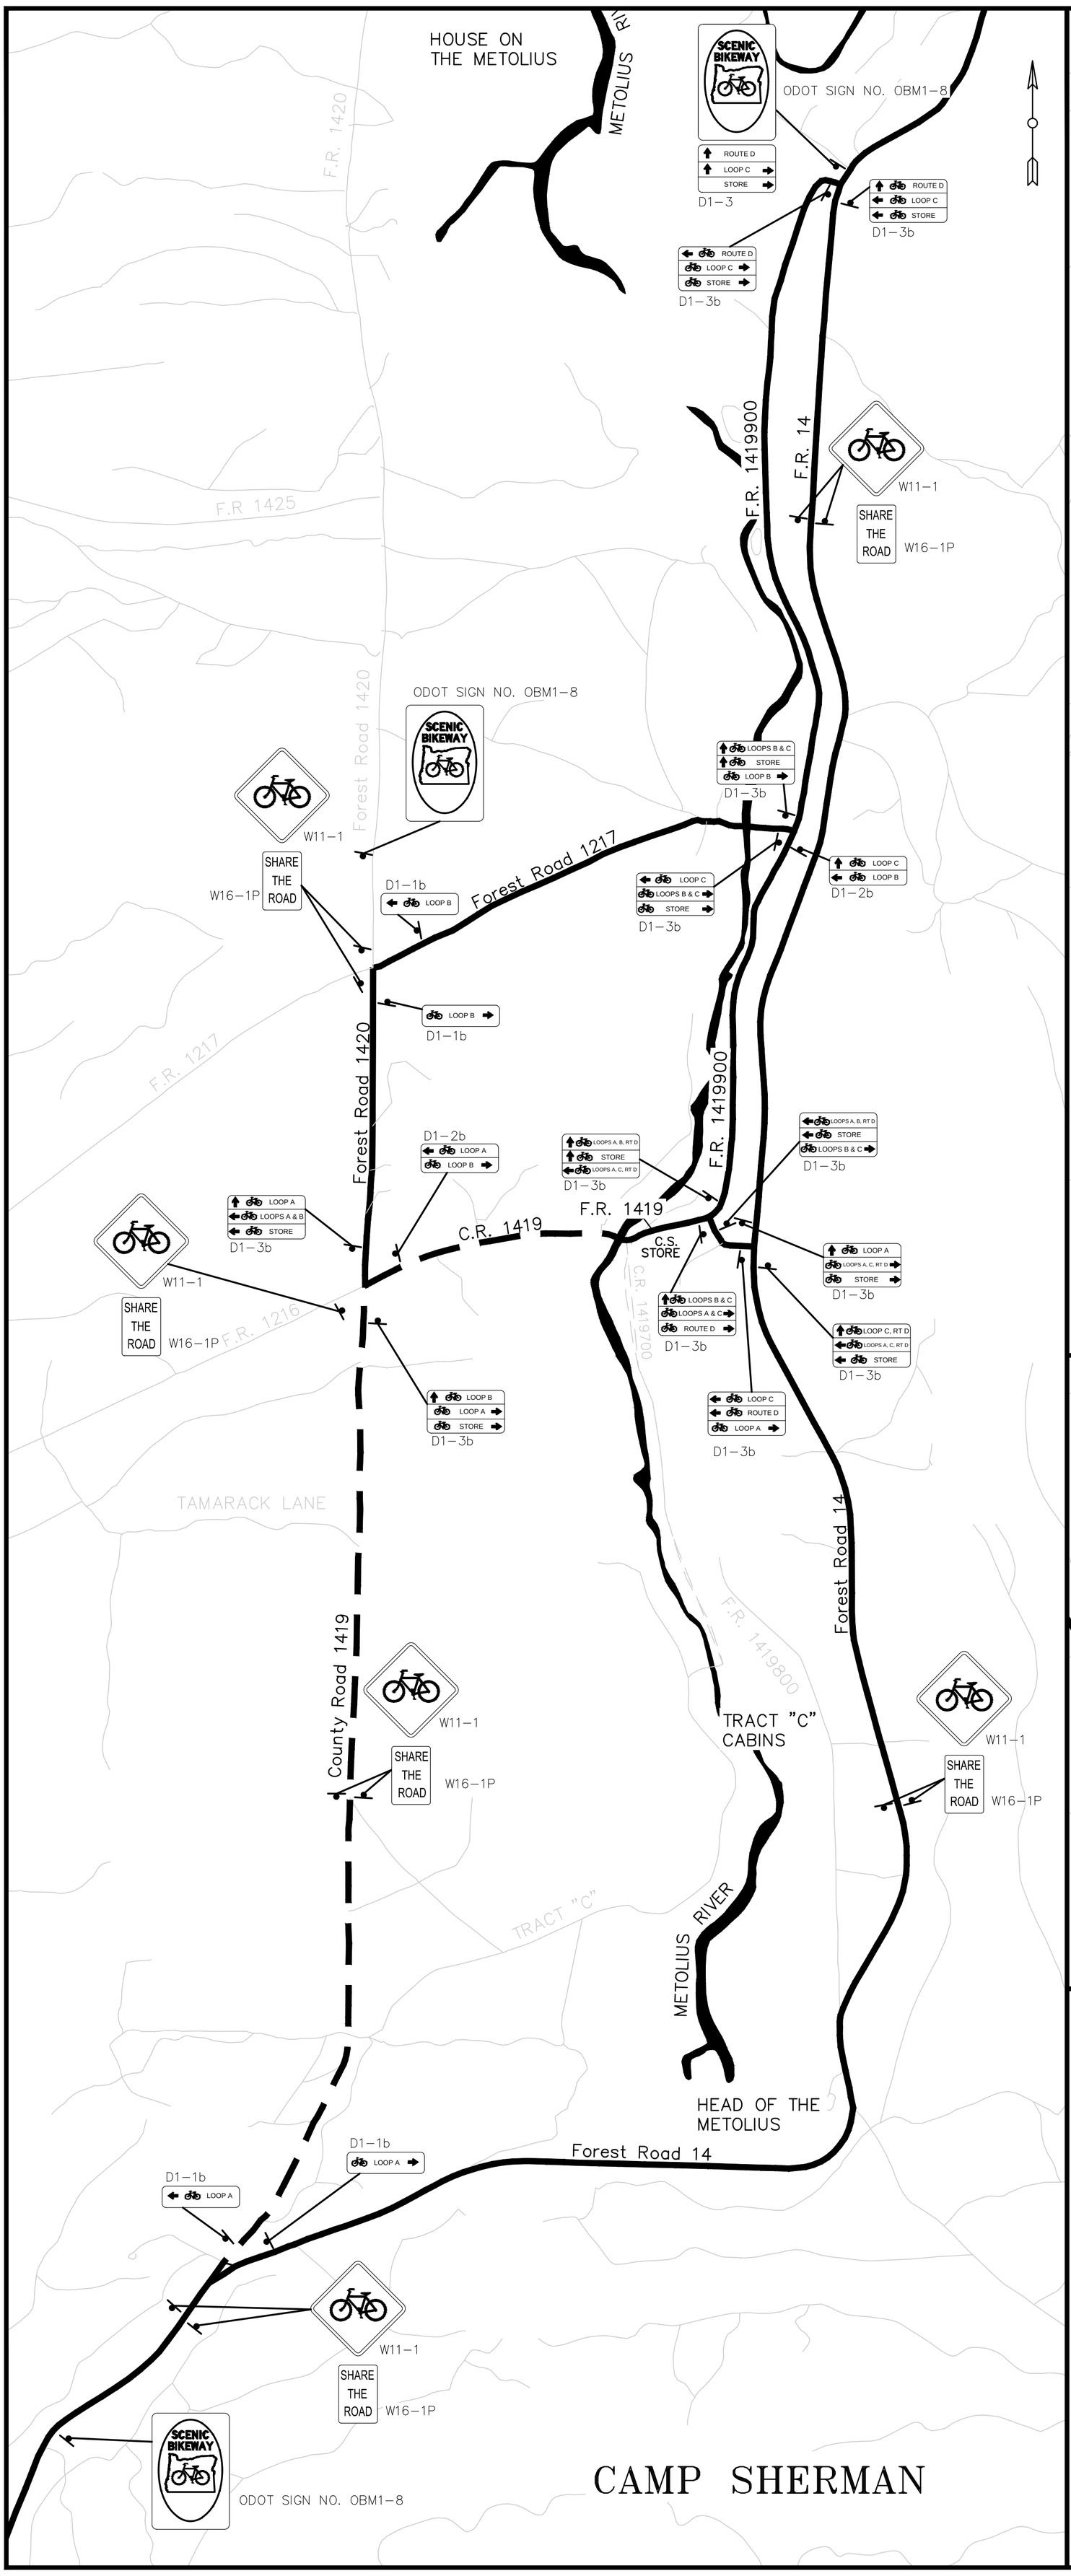

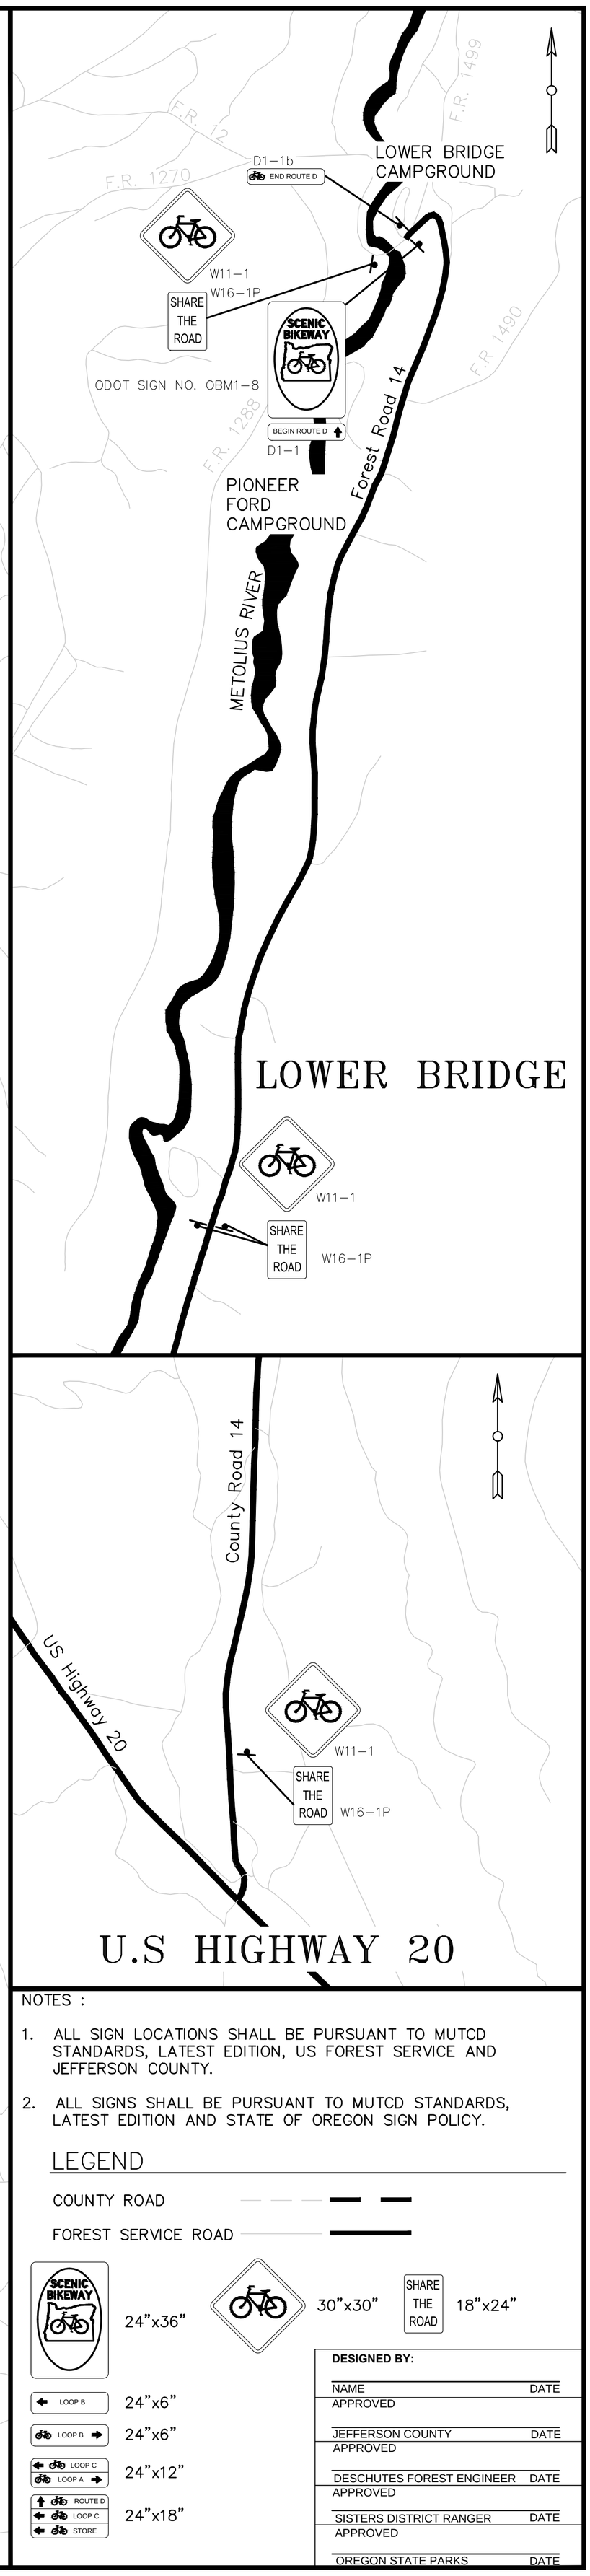

NOTES :

1. ALL SIGN LOCATIONS SHALL BE PURSUANT TO MUTCD STANDARDS, LATEST EDITION, US FOREST SERVICE AND JEFFERSON COUNTY.
2. ALL SIGNS SHALL BE PURSUANT TO MUTCD STANDARDS, LATEST EDITION AND STATE OF OREGON SIGN POLICY.

LEGEND

COUNTY ROAD

FOREST SERVICE ROAD

SCENIC BIKEWAY 24"x36"

30"x30"

SHARE THE ROAD 18"x24"

LOOP B 24"x6"

LOOP B 24"x6"

LOOP C, LOOP A 24"x12"

ROUTE D, LOOP C, STORE 24"x18"

DESIGNED BY:

NAME DATE

APPROVED

JEFFERSON COUNTY DATE

APPROVED

DESCHUTES FOREST ENGINEER DATE

APPROVED

SISTERS DISTRICT RANGER DATE

APPROVED

OREGON STATE PARKS DATE

DATE 05-07-2014

DRAFT PLAN

U.S. DEPARTMENT OF AGRICULTURE
FOREST SERVICE
R-6
PACIFIC NORTHWEST REGION

Forest: DESCHUTES

Project Name: OREGON SCENIC BIKEWAY METOLIUS BASIN

Sheet Title: SIGN LOCATIONS

Scale: N/A

Sheet 1 of 1