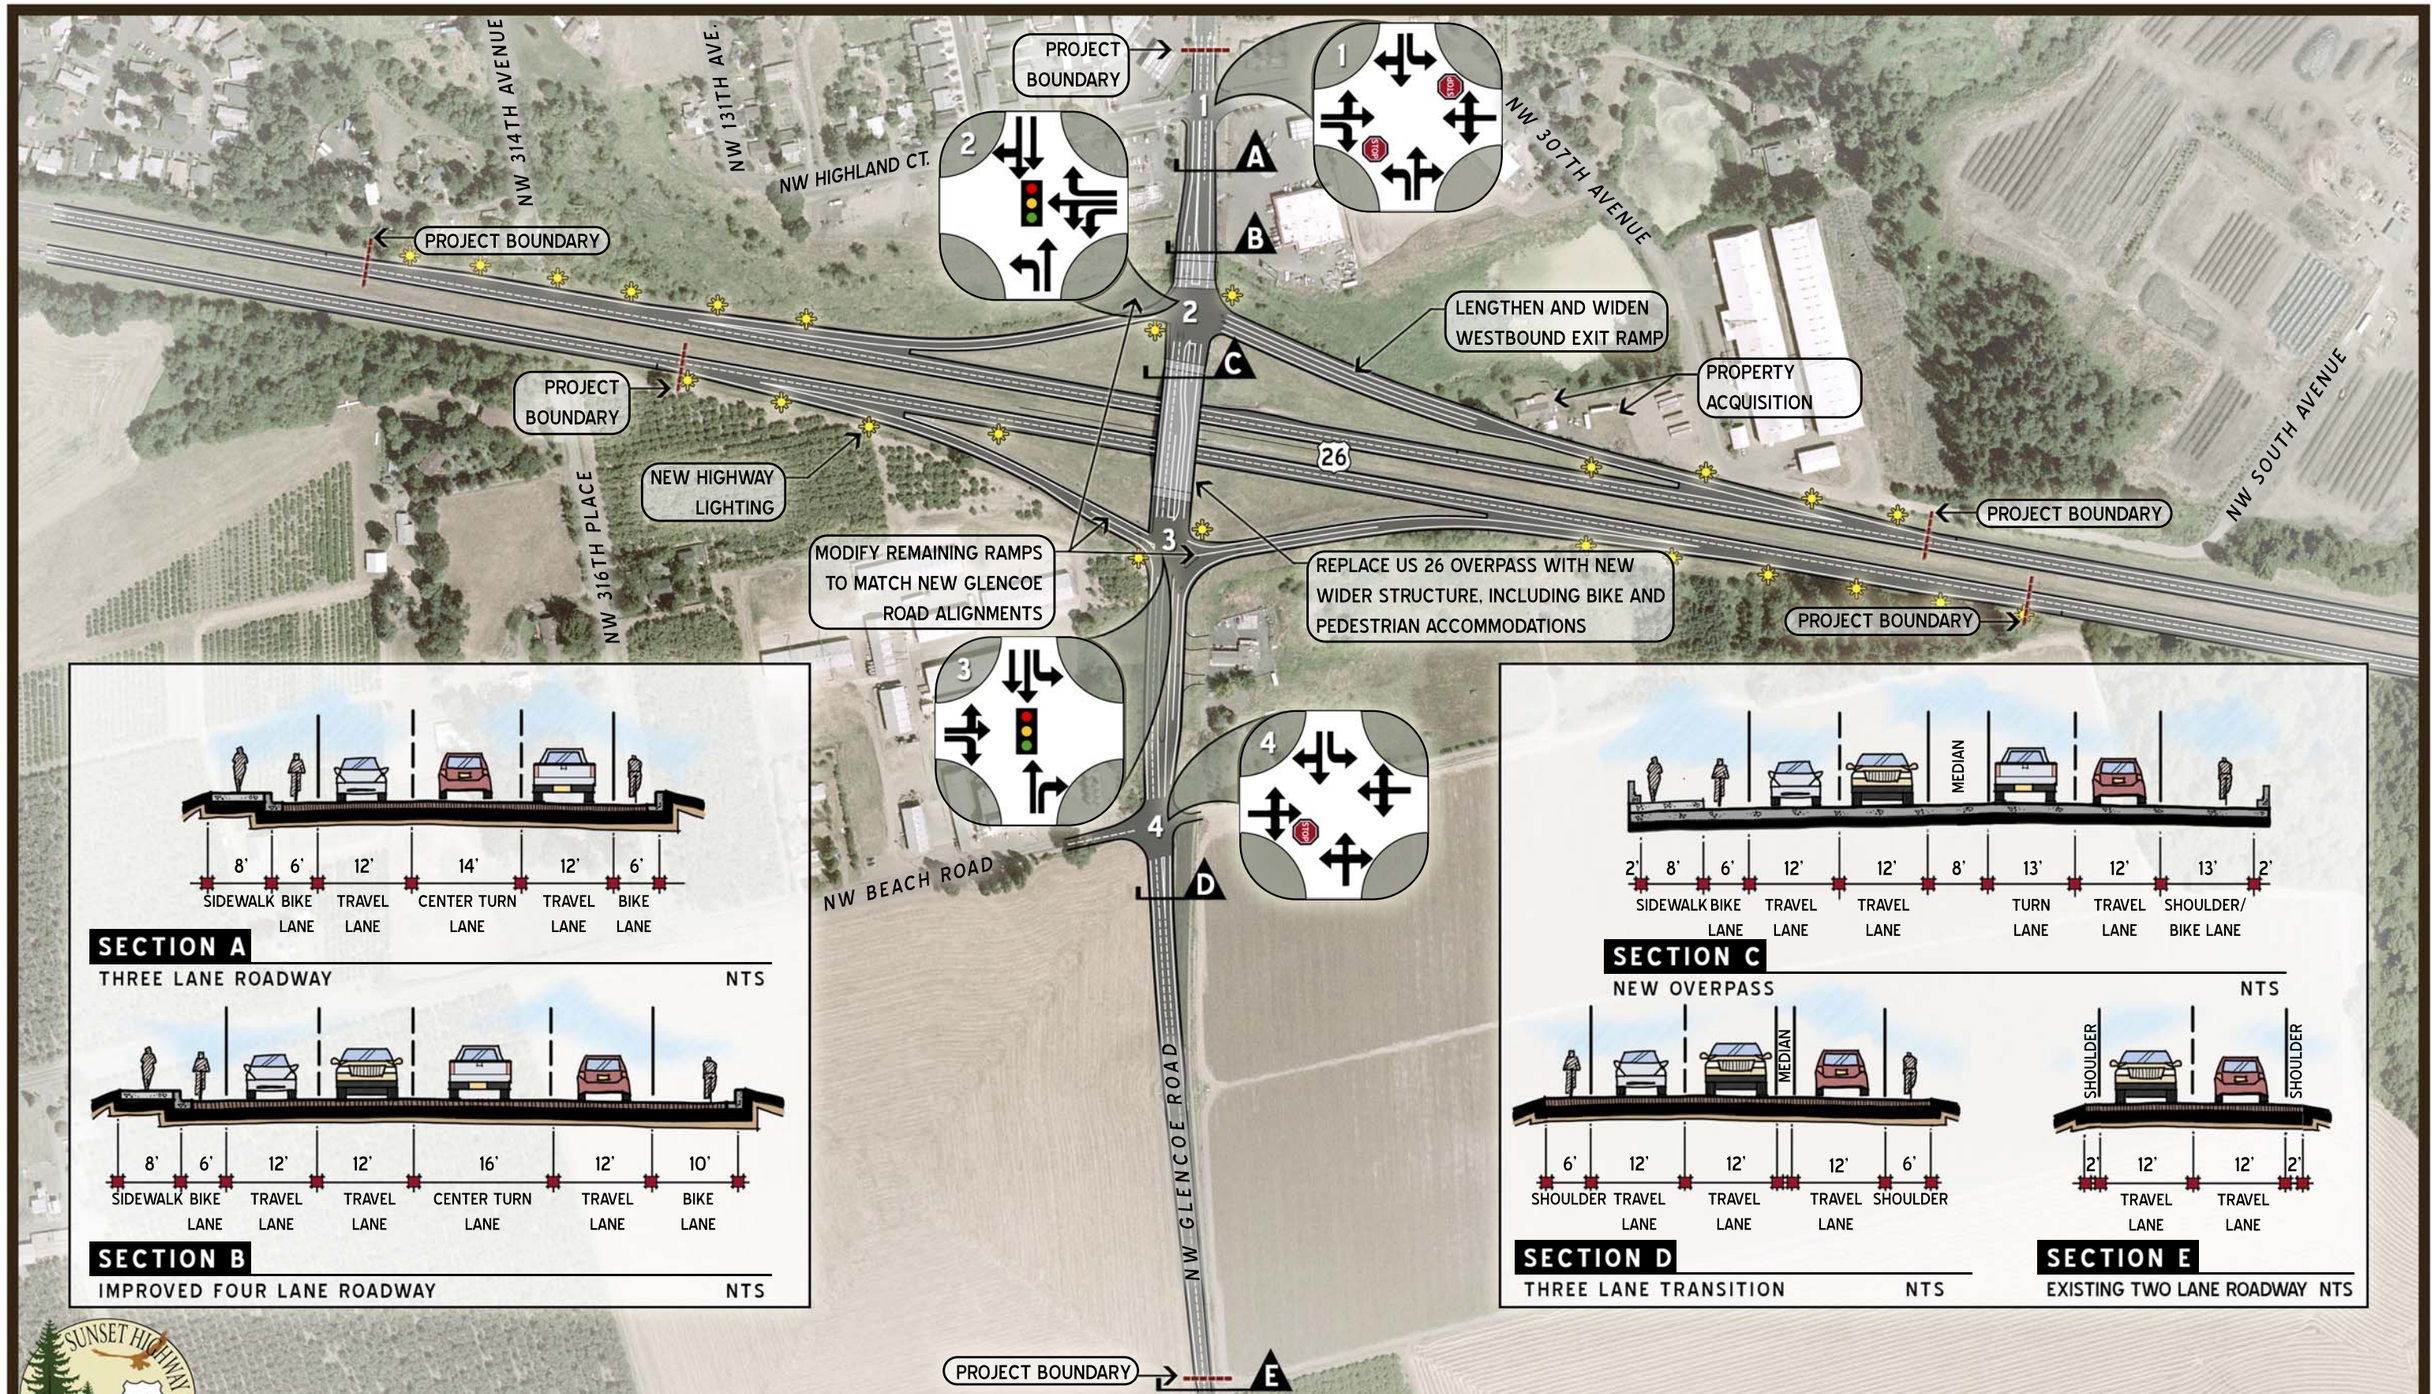

SUNSET HIGHWAY 26 GLENCOE ROAD

Oregon Department of Transportation
A Jobs and Transportation Act Project

US 26: GLENCOE ROAD INTERCHANGE
INTERCHANGE IMPROVEMENT PLAN

APRIL 2011
For informational purposes only
Subject to change

NORTH
Not to Scale