Oregon Department of Transportation

# U.S. 101: Manzanita Ave. to Neahkahnie Creek Culvert Replacement Project

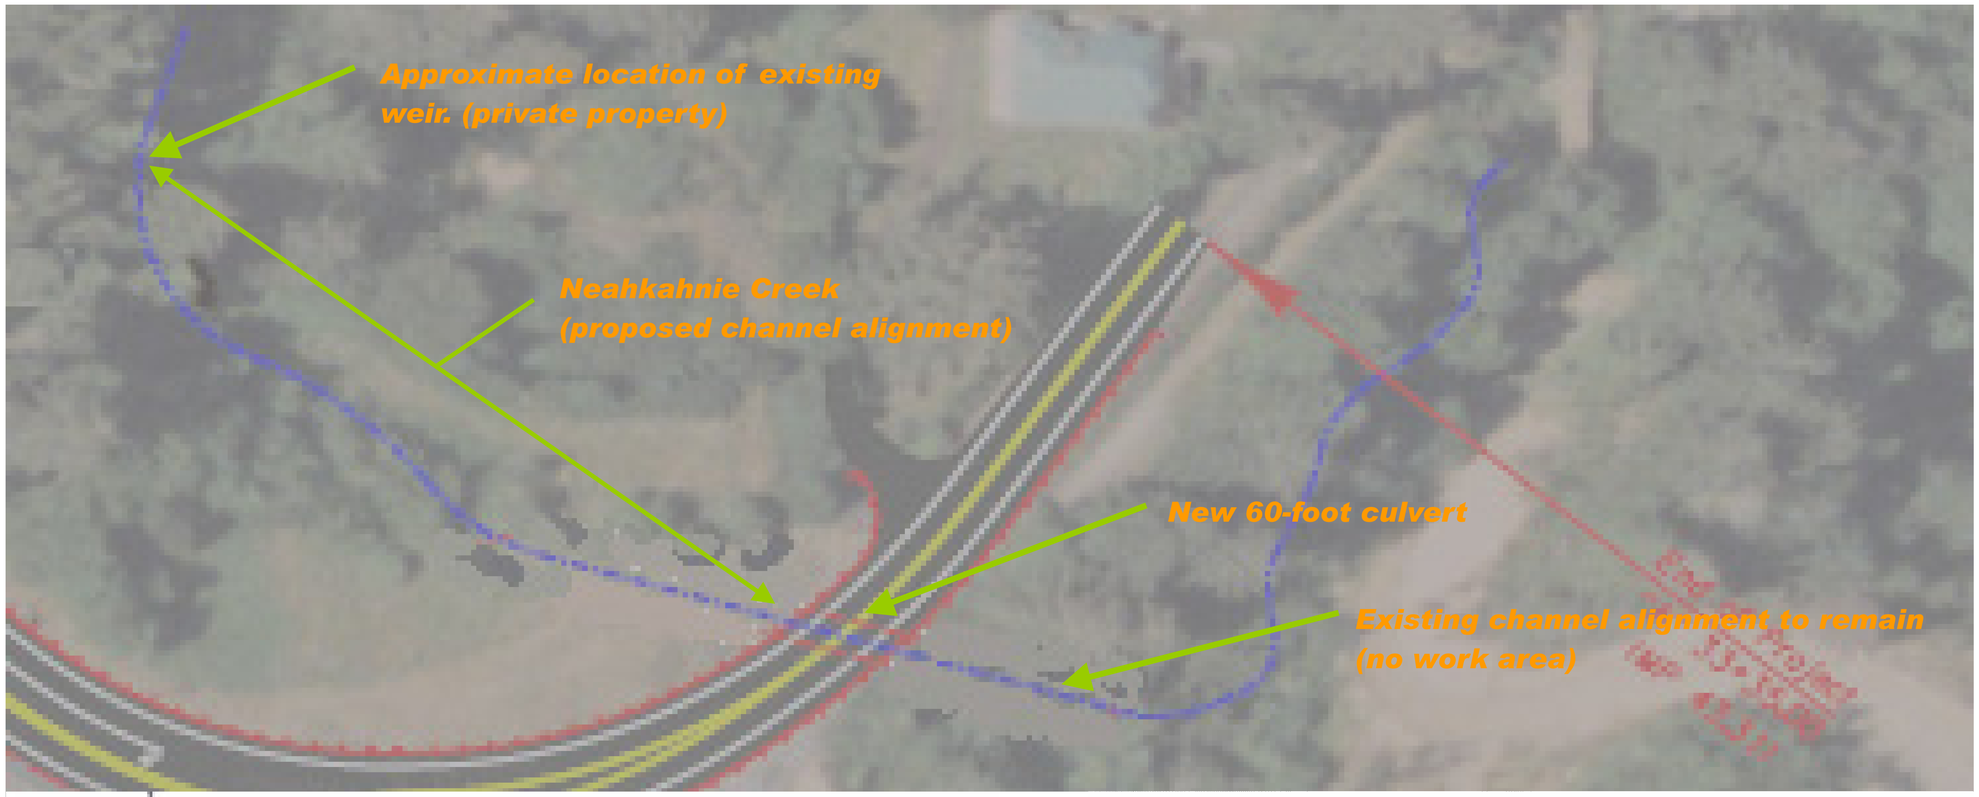


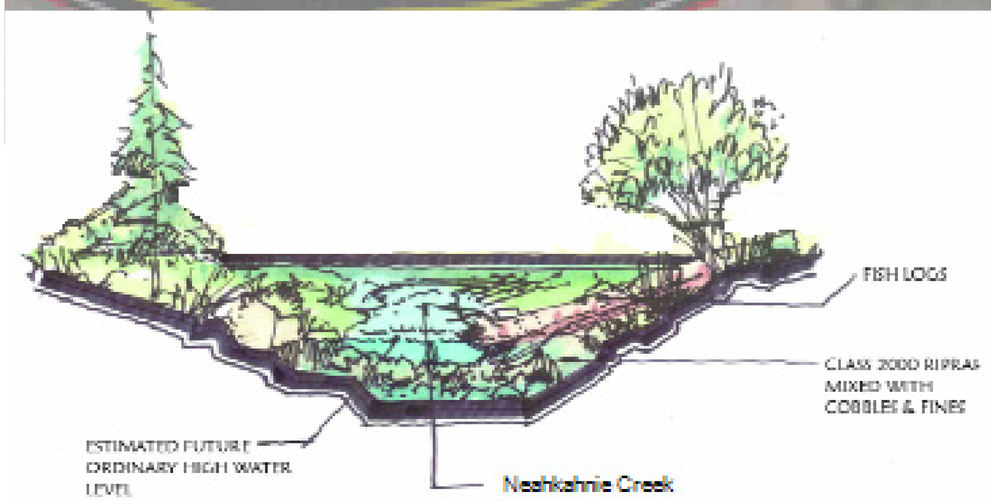


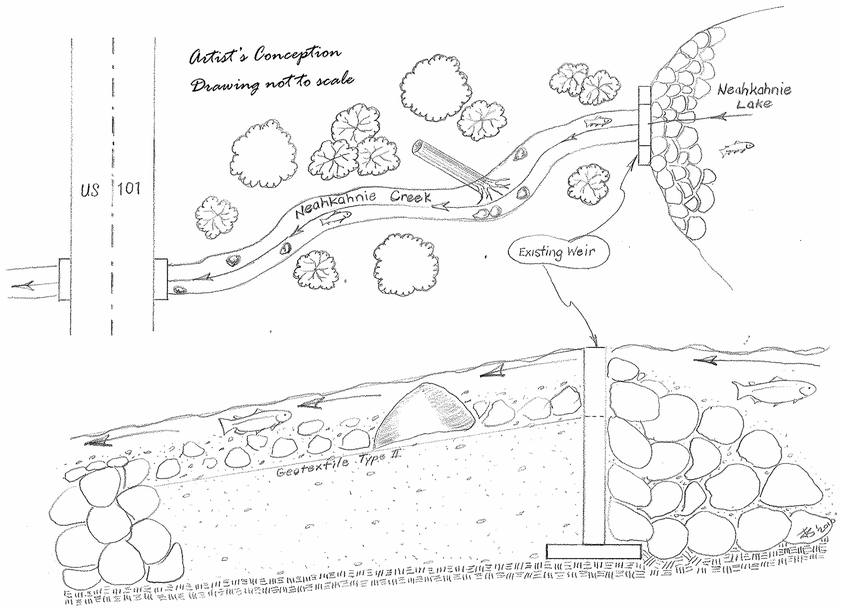


**Reconstructed Stream Channel**

www.odotproject.com

Oregon Department of Transportation

# U.S. 101: Manzanita Ave. to Neahkahnie Creek Culvert Replacement Project

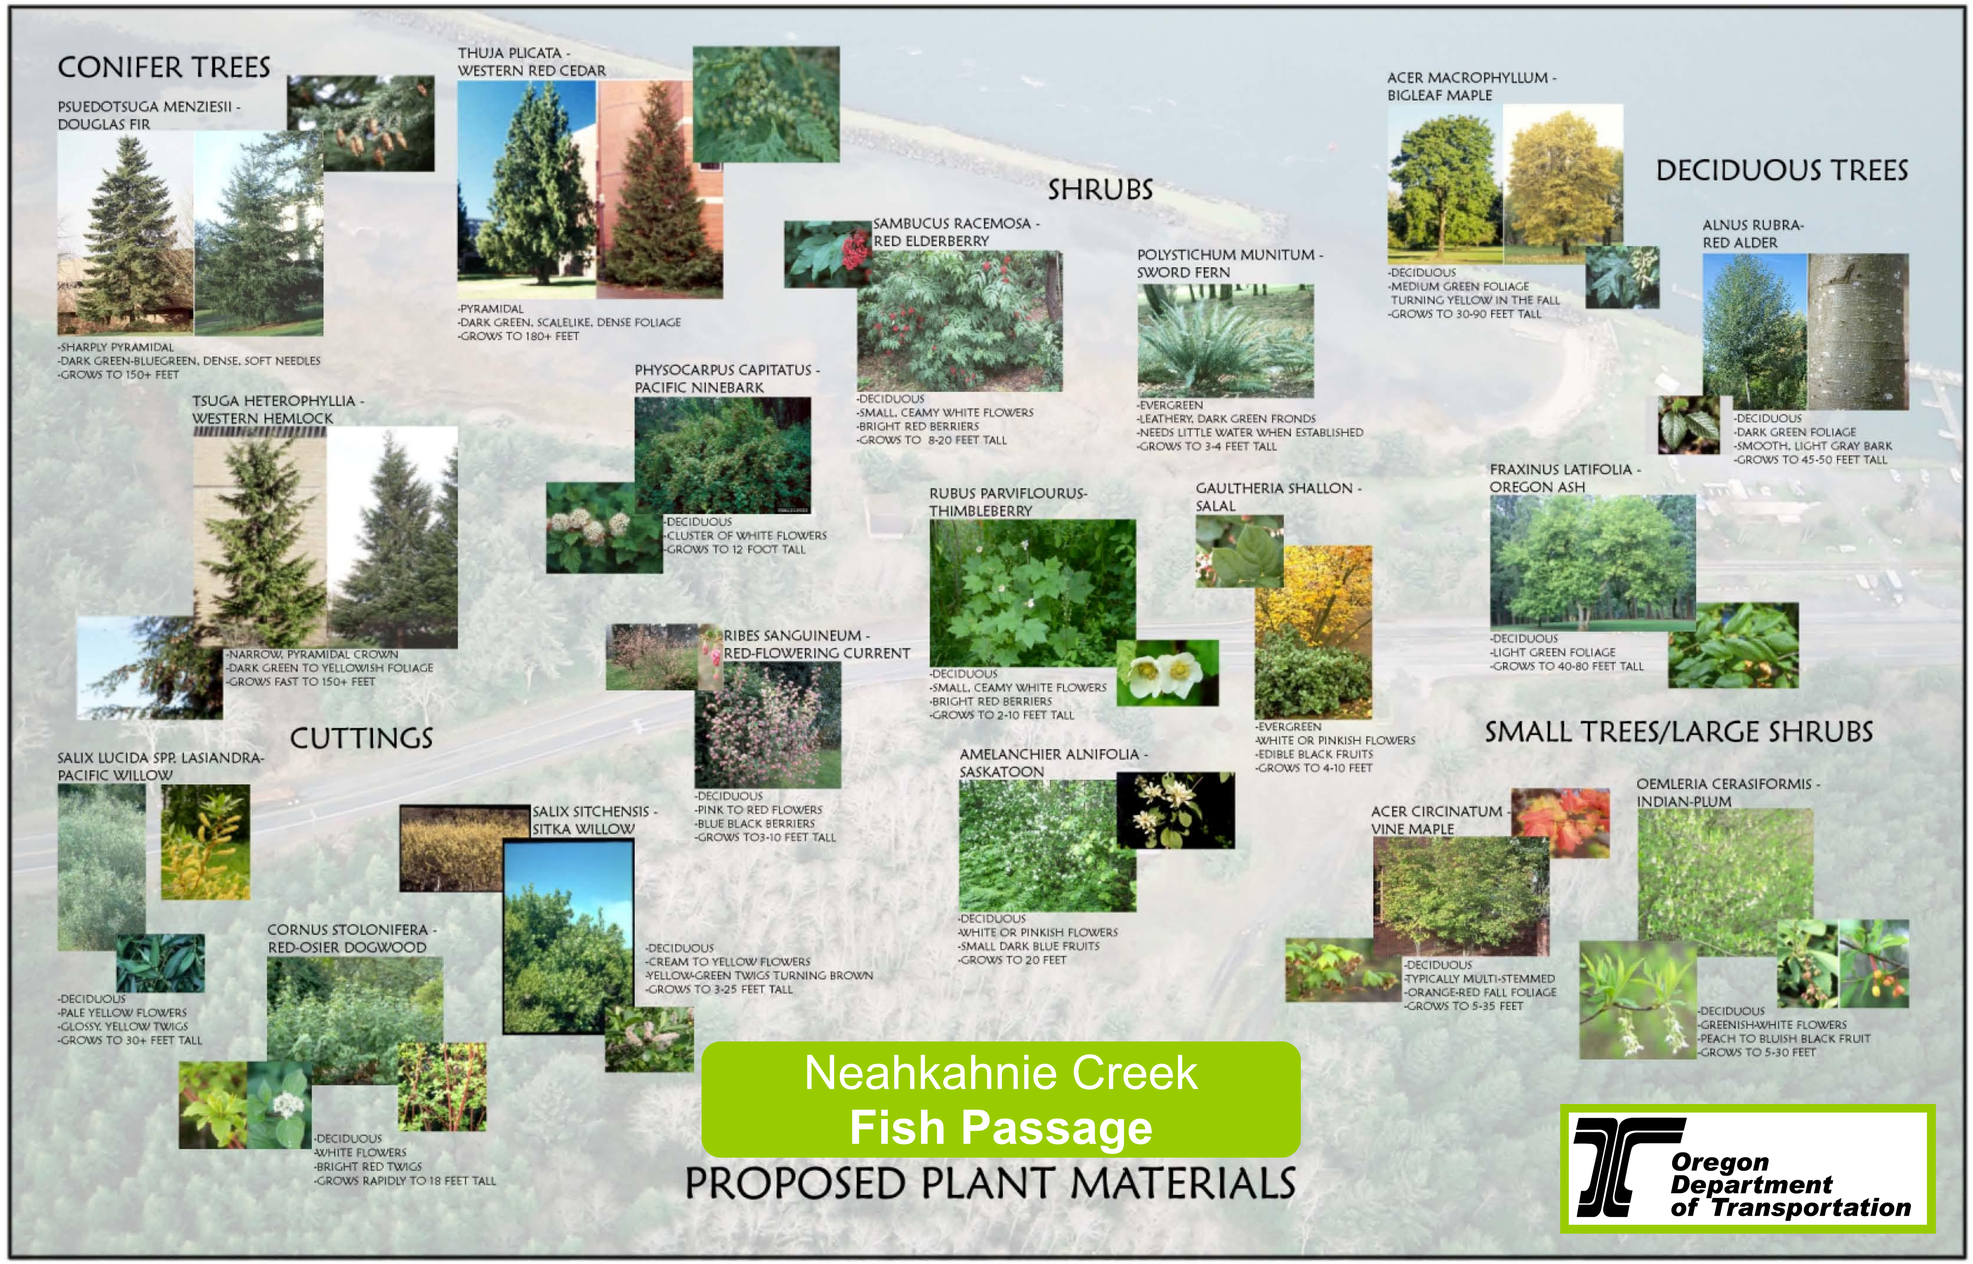


www.odotproject.com