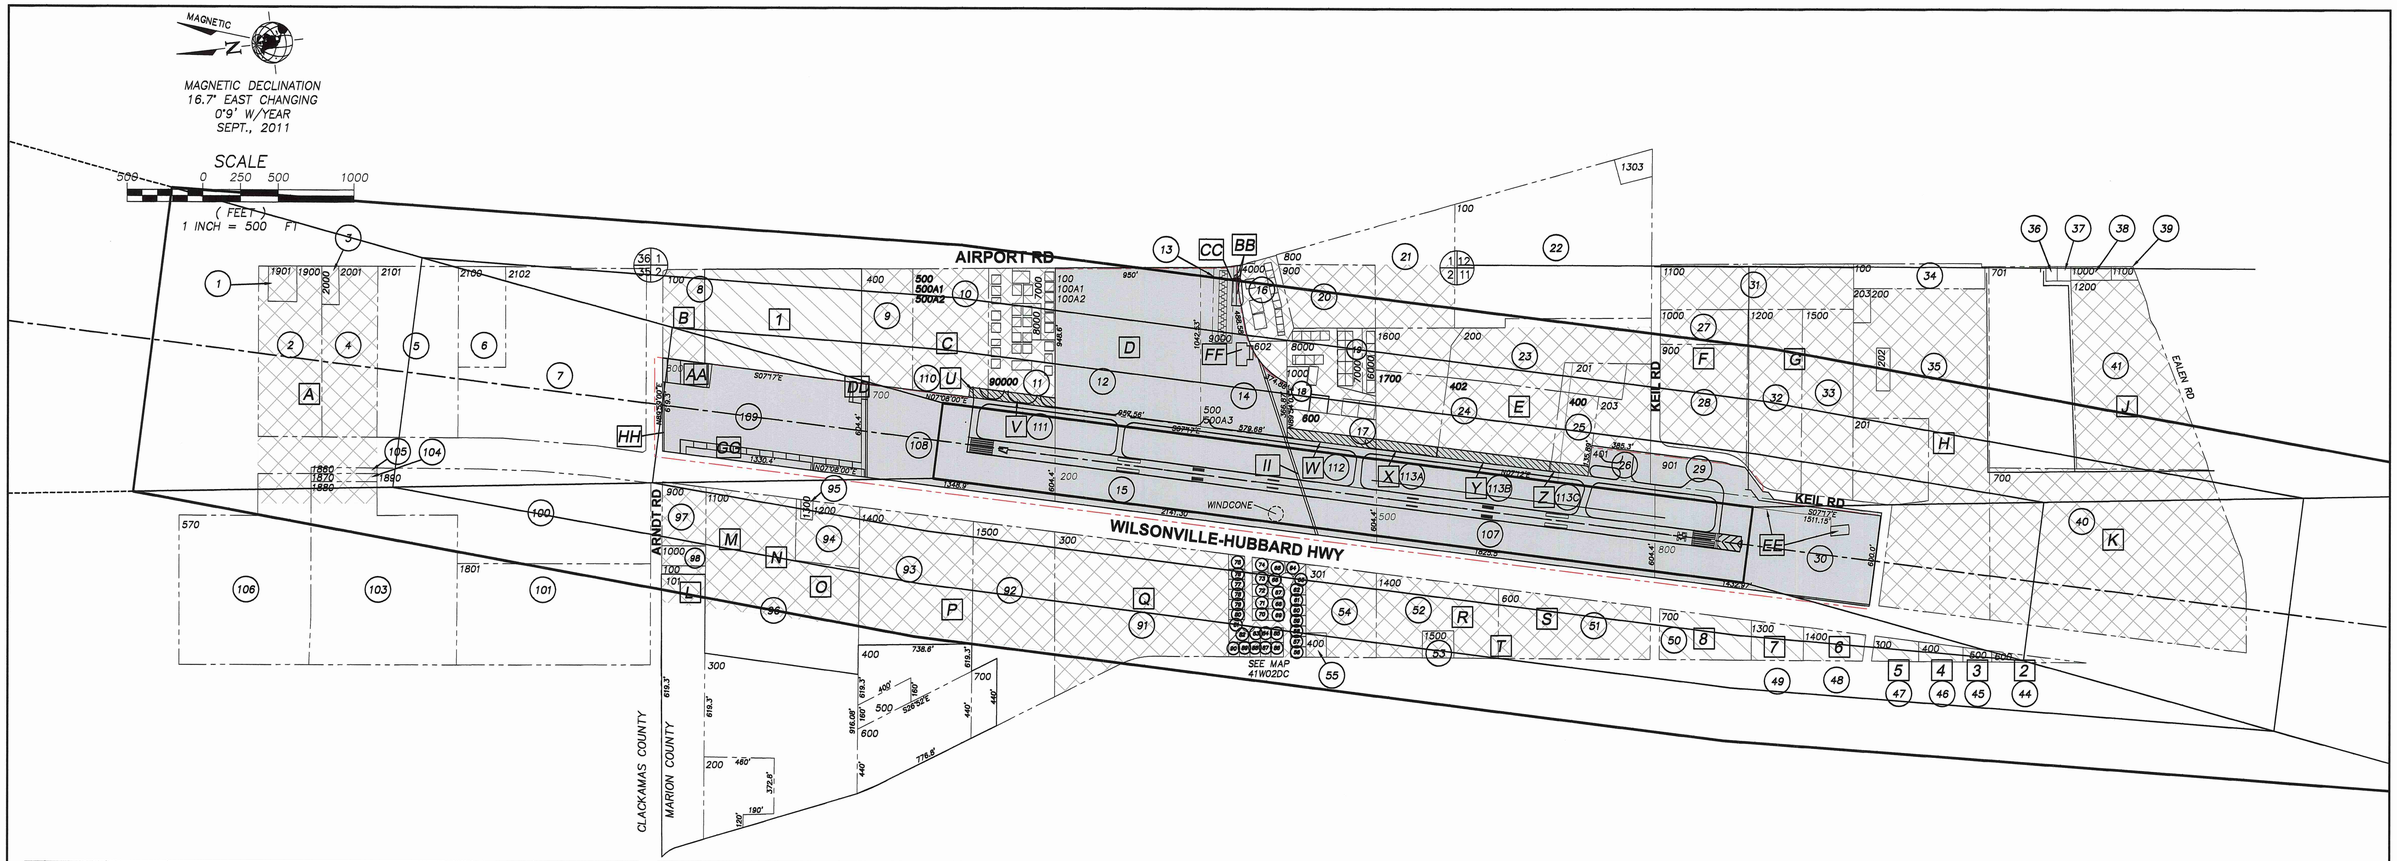

PROPERTY ACQUIRED UNDER FEDERAL AID PROJECTS

AREA	DATE	RECORDING INFORMATION	INTEREST ACQUIRED	EASEMENT TYPE	PREVIOUS OWNER	LAND AQUISITION
A *	03-20-43	4715A, BOOK 312 PAGE 697	EASEMENT	AVIGATION	CHARLES & LILA WALTER	ADAP 3-41-0056-01
B *	12-30-42	3221B, BOOK 279, PAGE 49	EASEMENT	AVIGATION	LEWIS & BERTHA KEIL	ADAP 3-41-0056-01
C *	04-19-43	3222B, BOOK 282 PAGE 662	EASEMENT	AVIGATION	WILLIAM & MANDY JESKY	ADAP 3-41-0056-01
D	1-18-43	BOOK 279, PAGE 530	FEE	OWNERSHIP	OTTO & MATILDA KNORR	ADAP 3-41-0056-01
E *	12-31-42	3216B, BOOK 279, PAGE 84	EASEMENT	AVIGATION	MILDRED STEINHOFF	ADAP 3-41-0056-01
F *	01-30-43	10619A, BOOK 280, PAGE 26	EASEMENT	AVIGATION	KENNETH & BERTHA BROWN	ADAP 3-41-0056-01
G *	01-19-43	10620A, BOOK 279, PAGE 365	EASEMENT	AVIGATION	IRVIN & MARLEA LEFFLER	ADAP 3-41-0056-01
H *	12-30-42	3213B, BOOK 279, PAGE 43	EASEMENT	AVIGATION	IRVIN & MARLEA LEFFLER	ADAP 3-41-0056-01
J *	12-31-42	10644, BOOK 279, PAGE 88	EASEMENT	AVIGATION	IRVIN & MARLEA LEFFLER	ADAP 3-41-0056-01
K *	12-30-42	3212A, BOOK 279, PAGE 46	EASEMENT	AVIGATION	IRVIN & MARLEA LEFFLER	ADAP 3-41-0056-01
L *	12-30-42	3221B, BOOK 279, PAGE 49	EASEMENT	AVIGATION	LEWIS & BERTHA KEIL	ADAP 3-41-0056-01
M *	01-09-43	3219B, BOOK 279, PAGE 359	EASEMENT	AVIGATION	DAVID KEIL	ADAP 3-41-0056-01
N *	01-09-43	3220B, BOOK 279, PAGE 362	EASEMENT	AVIGATION	HENRY & SOFIA KEIL	ADAP 3-41-0056-01

*INFORMATION FROM DEVCO ENGINEERING FUNDED BY A.I.P. NO. 3-41-004-03 AND APPROVED 5/11/1996

PROPERTY ACQUIRED UNDER FEDERAL AID PROJECTS

AREA	DATE	RECORDING INFORMATION	INTEREST ACQUIRED	EASEMENT TYPE	PREVIOUS OWNER	LAND AQUISITION
O *	04-02-43	3218B, BOOK 282, PAGE 121	EASEMENT	AVIGATION	WILLIAM & EDNA KEIL	ADAP 3-41-0056-01
P *	04-19-43	3222B, BOOK 282, PAGE 662	EASEMENT	AVIGATION	WILLIAM & MANDY JESKY	ADAP 3-41-0056-01
Q *	12-31-42	3217B, BOOK 279, PAGE 91	EASEMENT	AVIGATION	OTTO & MATILDA KNORR	ADAP 3-41-0056-01
R *	03-01-43	10734, BOOK 1089, PAGE 188	EASEMENT	AVIGATION	IRVIN & MARLEA LEFFLER	ADAP 3-41-0056-01
S *	12-05-42	10735, BOOK 1184, PAGE 694	EASEMENT	AVIGATION	IRVIN & MARLEA LEFFLER	ADAP 3-41-0056-01
T *	12-31-42	3216B, BOOK 279, PAGE 84	EASEMENT	AVIGATION	MILDRED STEINHOFF	ADAP 3-41-0056-01
U (110)	08-14-07	REEL 2857, PAGE 98	FEE	OWNERSHIP	TRI-PROP LLC	A.I.P. 3-41-0004-12
V (111)	08-13-07	REEL 2857, PAGE 77	FEE	OWNERSHIP	LLOYD B JANZEN/ JOHN WESSMAN	A.I.P. 3-41-0004-12
W (112)	08-13-07	REEL 2857, PAGE 416	FEE	OWNERSHIP	VERA L BENNETT	A.I.P. 3-41-0004-12
X (113A)	08-27-07	REEL 2859, PAGE 302	FEE	OWNERSHIP	TLM HOLDINGS, LLC	A.I.P. 3-41-0004-12
Y (113B)	08-27-07	REEL 2859, PAGE 302	FEE	OWNERSHIP	TLM HOLDINGS, LLC	A.I.P. 3-41-0004-12
Z (113C)	08-27-07	REEL 2859, PAGE 302	FEE	OWNERSHIP	TLM HOLDINGS, LLC	A.I.P. 3-41-0004-12
(26) a	1993		FEE	OWNERSHIP	STATE OF OREGON DOT	A.I.P. 3-41-0004-003
(29) b	1993		FEE	OWNERSHIP	STATE OF OREGON DOT	A.I.P. 3-41-0004-003
(14) c	1985		FEE	OWNERSHIP	STATE OF OREGON DOT	A.I.P. 3-41-0004-001

a GRANT PARCEL A b GRANT PARCEL B c GRANT PARCEL C

EASEMENTS TO BE ACQUIRED

AREA	CURRENT OWNERSHIP	APPROXIMATE AREA
1	COLUMBIA HELICOPTERS, INC. P.O. BOX 3500 PORTLAND, OR 97208	16.32 A
2	THOMA AND JO ETTA SCHOMUS 21810 BOONES FERRY RD, NE AURORA, OR 97002	0.60 A
3	DAN AND JANET ANDERSON 15260 SE MINERVA MILWAUKIE, OR 97267	0.52 A
4	GARY AND KATHRYN HAMLET 21860 BOONES FERRY RD, NE AURORA, OR 97002	1.00 A
5	GENE AND DIANA BRUNO P.O. BOX 8 AURORA, OR 97002	1.05 A
6	HERMAN AND GRACE MCCUNE TIMOTHY AND EVELYN HOWLAND 22050 BOONES FERRY RD, NE AURORA, OR 97002	1.92 A
7	NORMAN AND BETTY MENNICK 22090 BOONES FERRY RD, NE AURORA, OR 97002	2.00 A
8	LYLE AND VICKI HAWORTH 22190 BOONES FERRY RD, NE AURORA, OR 97002	5.03 A

DESCRIPTION	LEGEND EXISTING
EXISTING FEE OWNERSHIP	X
EXISTING AVIGATION EASEMENT	A
EASEMENT TO BE AQUIRED	1
PROPERTY AQUIRED UNDER AIP 12	
PARCEL OWNERSHIP IDENTIFICATION NUMBER	(72)
TAX LOT NUMBER	1800
EXISTING STATE OF OREGON DEPARTMENT OF TRANSPORTATION, DIVISION OF AERONAUTICS PROPERTY OWNERSHIP LINE	
PARCEL BOUNDARY	
RUNWAY PROTECTION ZONE	

** FINAL DRAFT **

WHPacific
9755 SW Barnes Rd, Suite 300
Portland, OR 97225
503-626-0455 Fax 503-526-0775
www.whpacific.com

OREGON DEPARTMENT OF AVIATION

THE PREPARATION OF THIS DOCUMENT MAY HAVE BEEN SUPPORTED, IN PART, THROUGH THE AIRPORT IMPROVEMENT PROGRAM FINANCIAL ASSISTANCE FROM THE FEDERAL AVIATION ADMINISTRATION (PROJECT NUMBER 3-41-0004-015) AS PROVIDED UNDER TITLE 49, UNITED STATES CODE, SECTION 47104. THE CONTENTS DO NOT NECESSARILY REFLECT THE OFFICIAL VIEWS OR POLICY OF THE FAA. ACCEPTANCE OF THIS REPORT BY THE FAA DOES NOT IN ANY WAY CONSTITUTE A COMMITMENT ON THE PART OF THE UNITED STATES TO PARTICIPATE IN ANY DEVELOPMENT DEPICTED THEREIN NOR DOES IT INDICATE THAT THE PROPOSED DEVELOPMENT IS ENVIRONMENTALLY ACCEPTABLE IN ACCORDANCE WITH APPROPRIATE PUBLIC LAWS.

SHEET INFO	
DESIGNED	SML
DRAWN	RAI
CHECKED	REA
APPROVED	----
LAST EDIT	10/5/2011
PLOT DATE	10/7/2011
SUBMITTAL	

REVISIONS			
NO.	BY	DATE	REMARKS

EXHIBIT 'A' ~ PROPERTY MAP

OREGON DEPARTMENT OF AVIATION
AURORA STATE AIRPORT ~ MASTER PLAN UPDATE

PROJECT NUMBER	DRAWING FILE NAME	SCALE
034317	32690-AIRP-EXHIBITA	CUSTOM

SHEET NUMBER 9

[DATE: 10/7/2011 8:34 AM] [AUTHOR: riwasaki] [PLOTTER: Portland Design.jet-Color.pc3] [STYLE: WHP-Standard.ctb]
[PATH: P:\Oregon Department of Aviation\034317\Design\Drawings\Civil\32690-airp-ExhibitA.dwg] [LAYOUT: Exhibit A]